



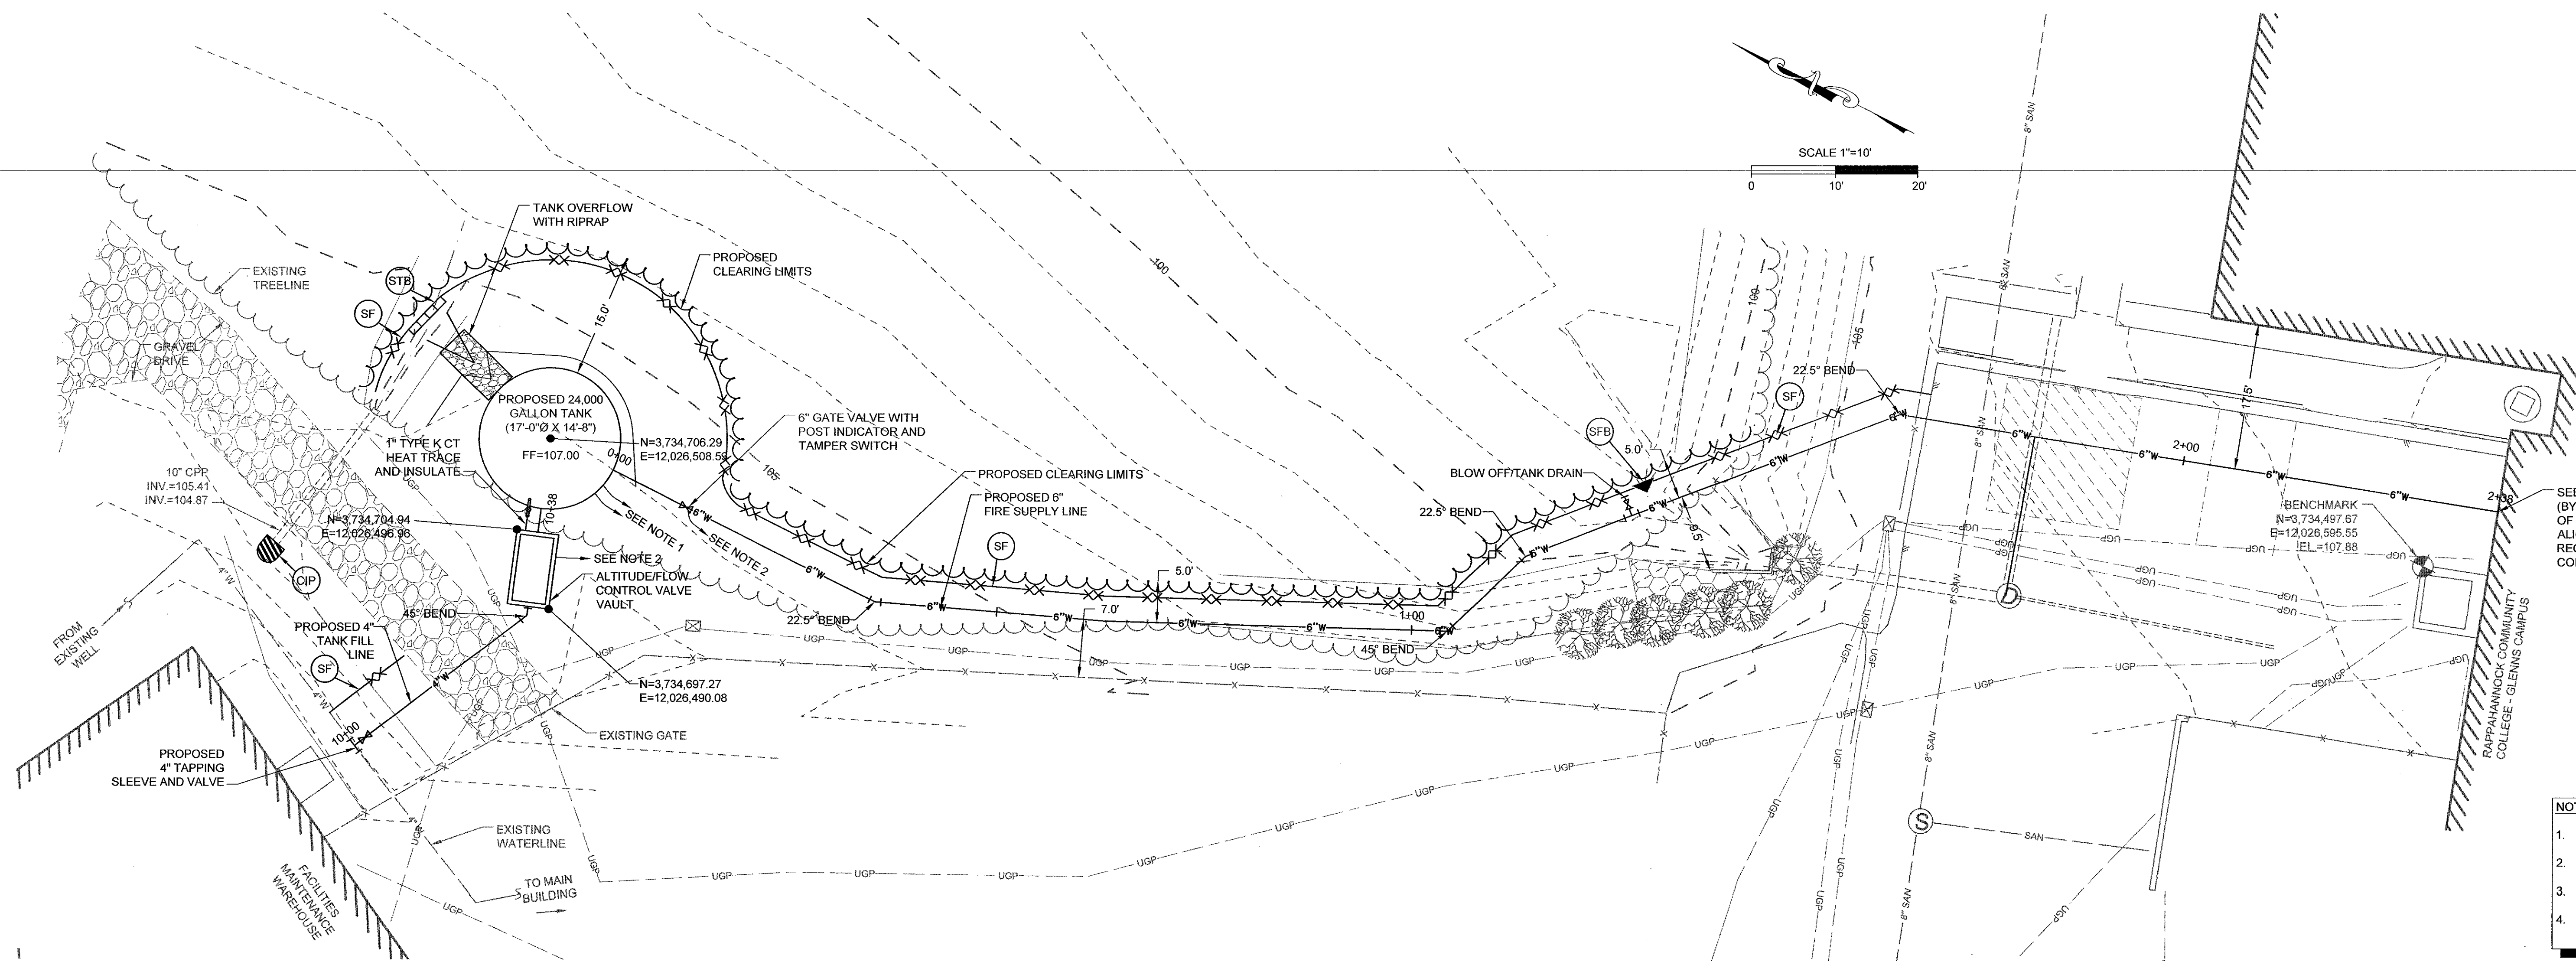


SITE PLAN

- NOTES:
1. EXTEND CRITICAL TEMPERATURE AND LEVEL SENSOR WIRES WITH APPROPRIATELY SIZED CONDUIT TO FIRE ALARM SYSTEM.
 2. EXTEND TAMPER SWITCH WIRES WITH APPROPRIATELY SIZED CONDUIT TO FIRE ALARM SYSTEM.
 3. MAINTAIN 3.5' OF COVER EXCEPT WHERE SPECIFICALLY NOTED OTHERWISE.
 4. CONTRACTOR SHALL MAINTAIN NEGATIVE SLOPE FROM TANK TO 1+35 AND POSITIVE SLOPE FROM 1+35 TO MAIN BUILDING.

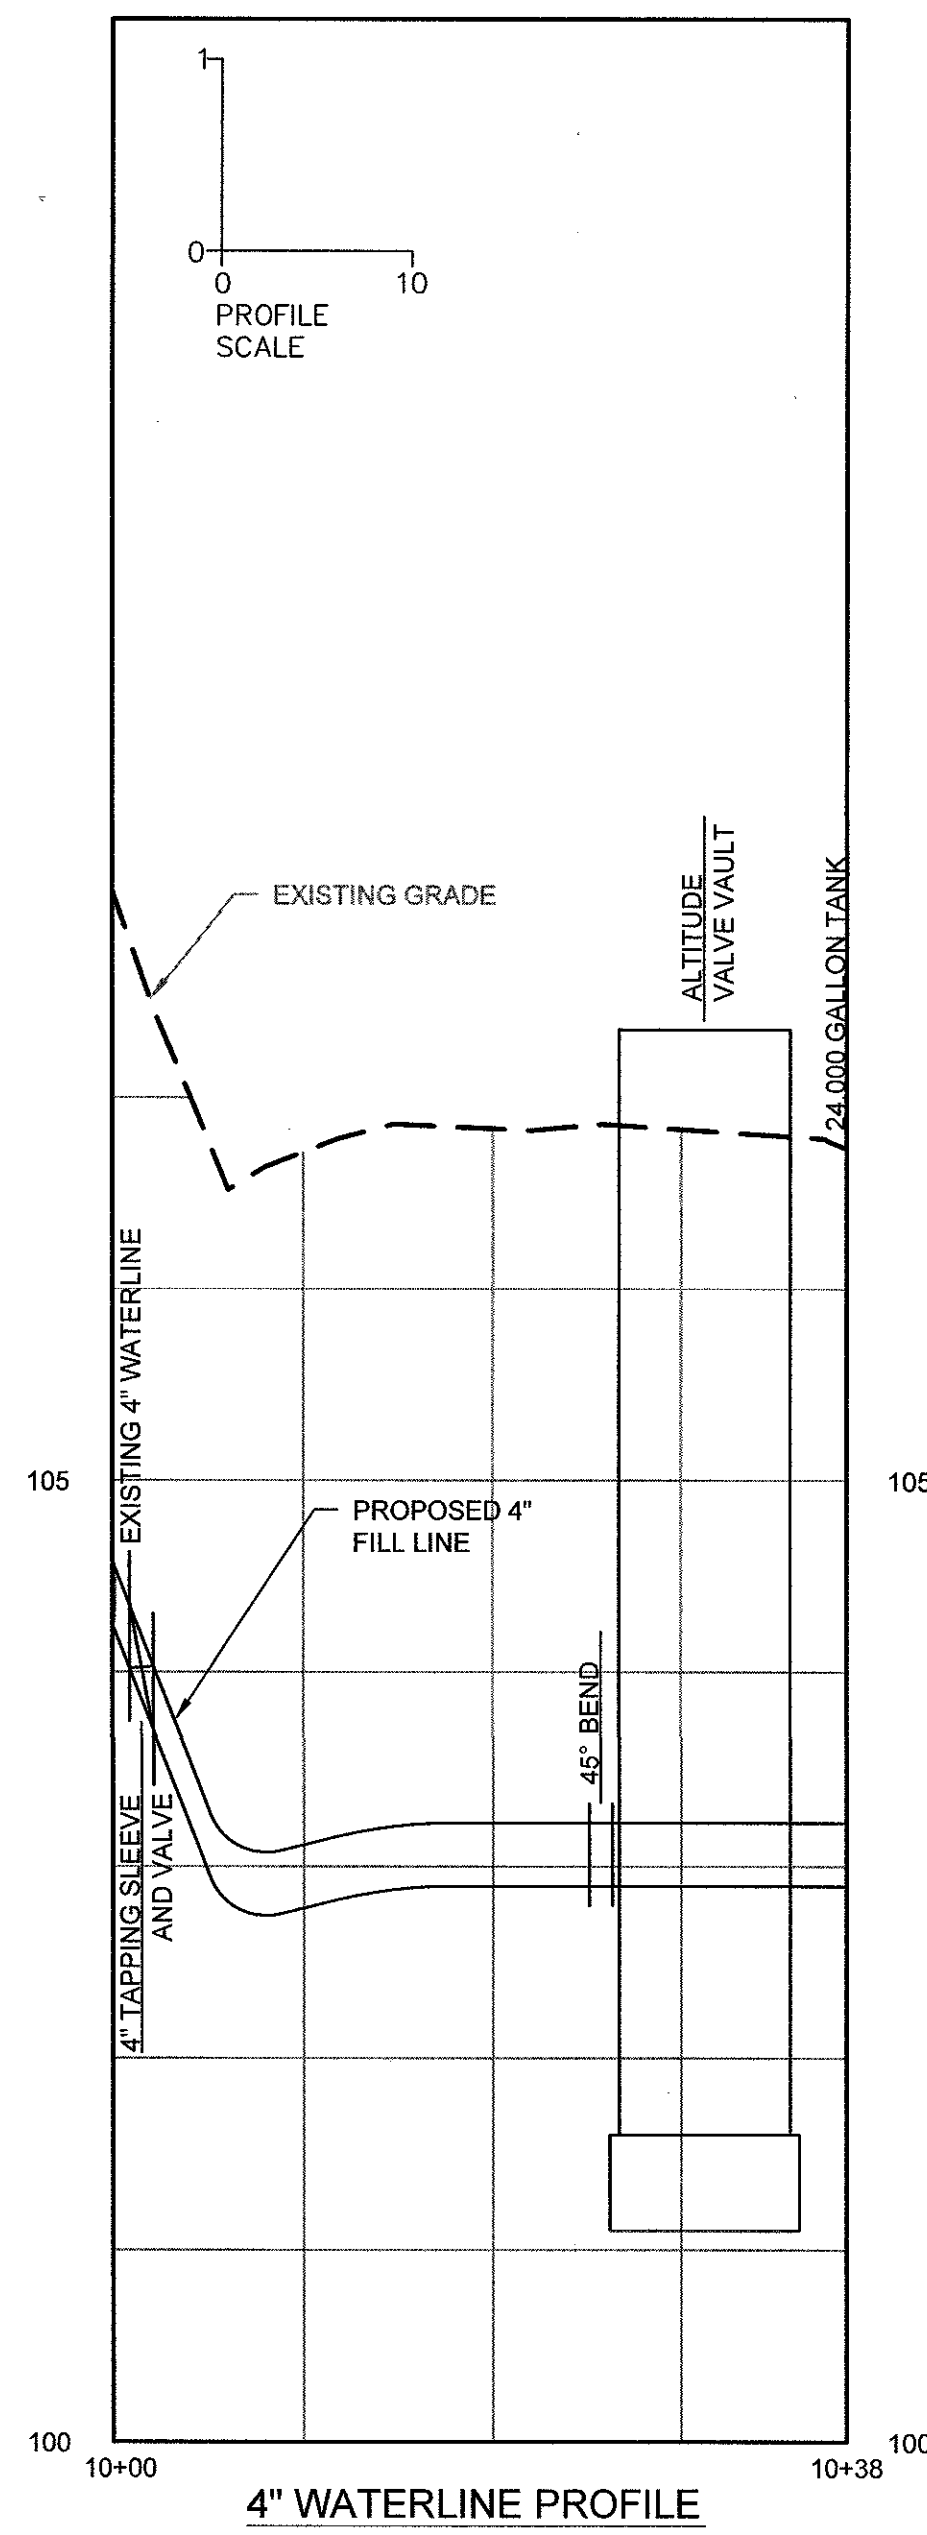

4" WATERLINE PROFILE

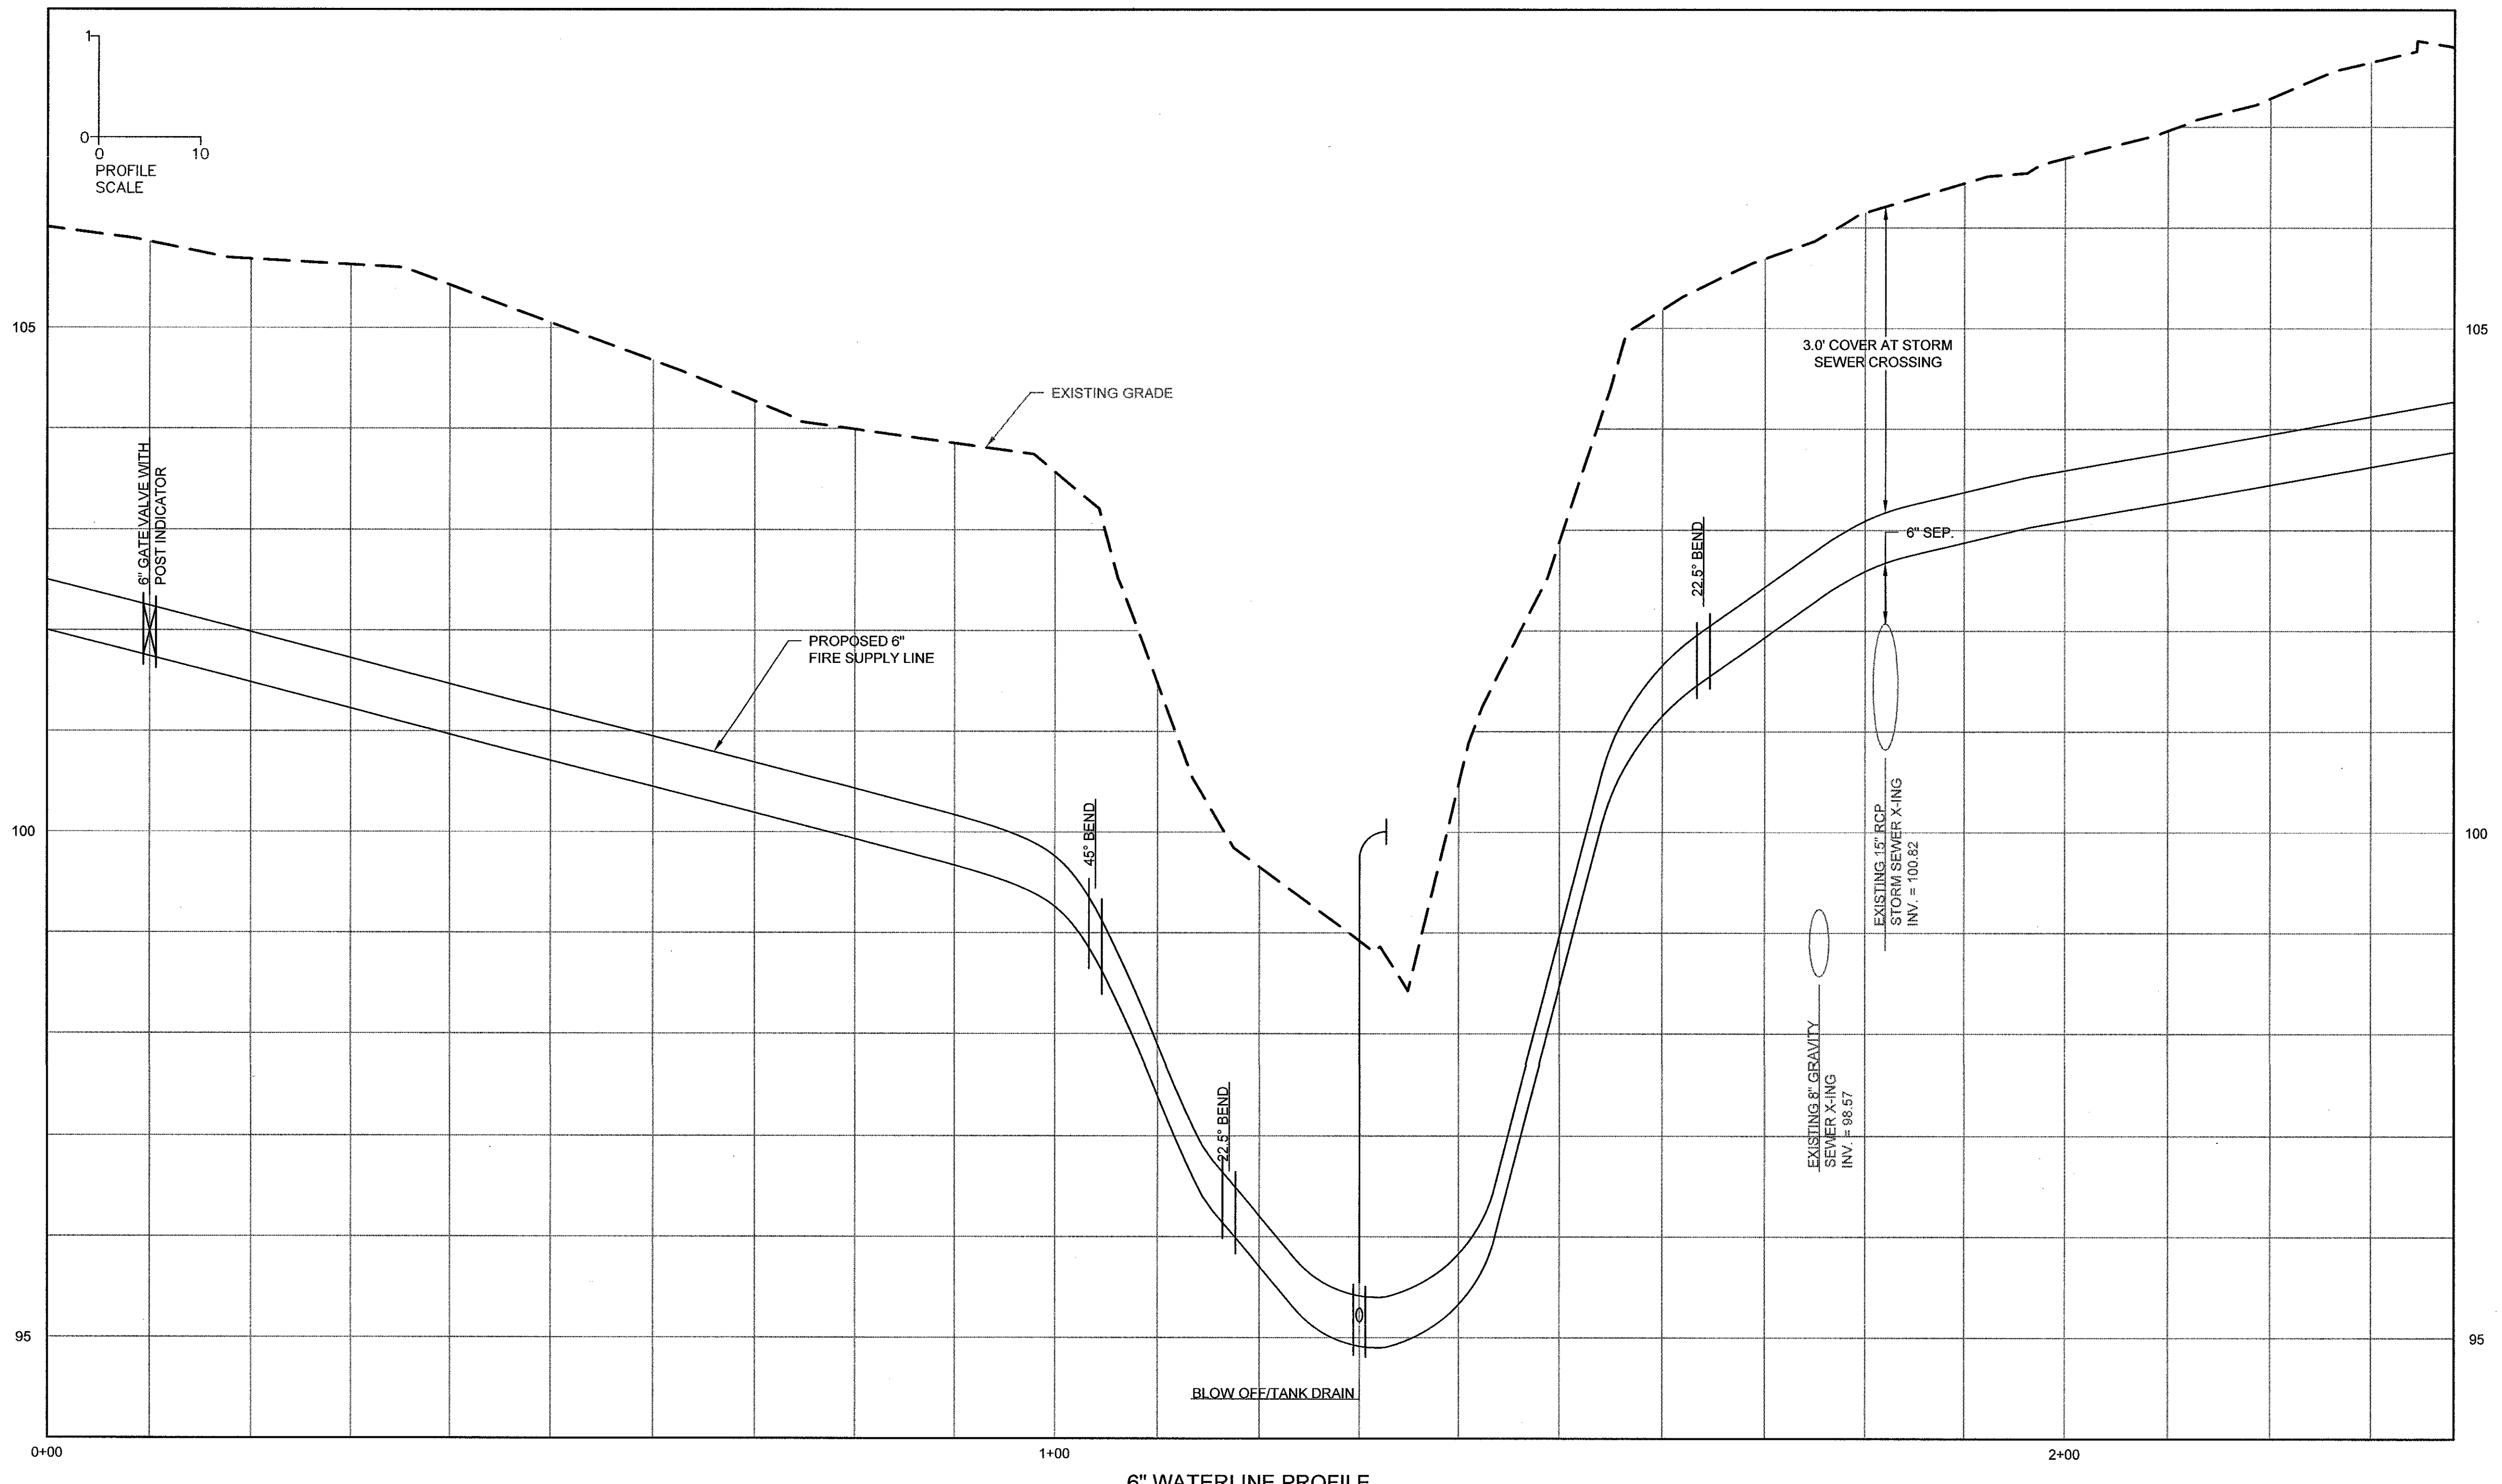

6" WATERLINE PROFILE

TIMMONS GROUP
 CONSULTING ENGINEERS
 1001 Boulders Parkway, Suite 300
 Richmond, VA 23225
 TEL 804.200.6500
 FAX 804.560.1016

mbj ARCHITECTURE
 A Professional Limited Company
 GROVE PARK SQUARE
 11537-B NUCKOLS ROAD
 Glen Allen, Virginia 23059
 ☎ (804) 273-9811 fax: (804) 273-9843

RAPPAHANNOCK COMMUNITY COLLEGE
 CAMPUS RENOVATIONS
 WARSAW + GLENN, VIRGINIA
 PC: 260-17712

SITE PLAN AND
 WATERLINE PROFILE

Date: MAY 11, 2010

REVISIONS	
NO.	DATE

COMMONWEALTH OF VIRGINIA
 WESLEY G. HUNNIUS
 Lic. No. 040161
 5/10
 PROFESSIONAL ENGINEER

Sheet
U1.1
 File Number
 28389